GENERAL ACADEMIC BUILDING

BLDG #0108

03-2019

Exterior Gross Area
31008

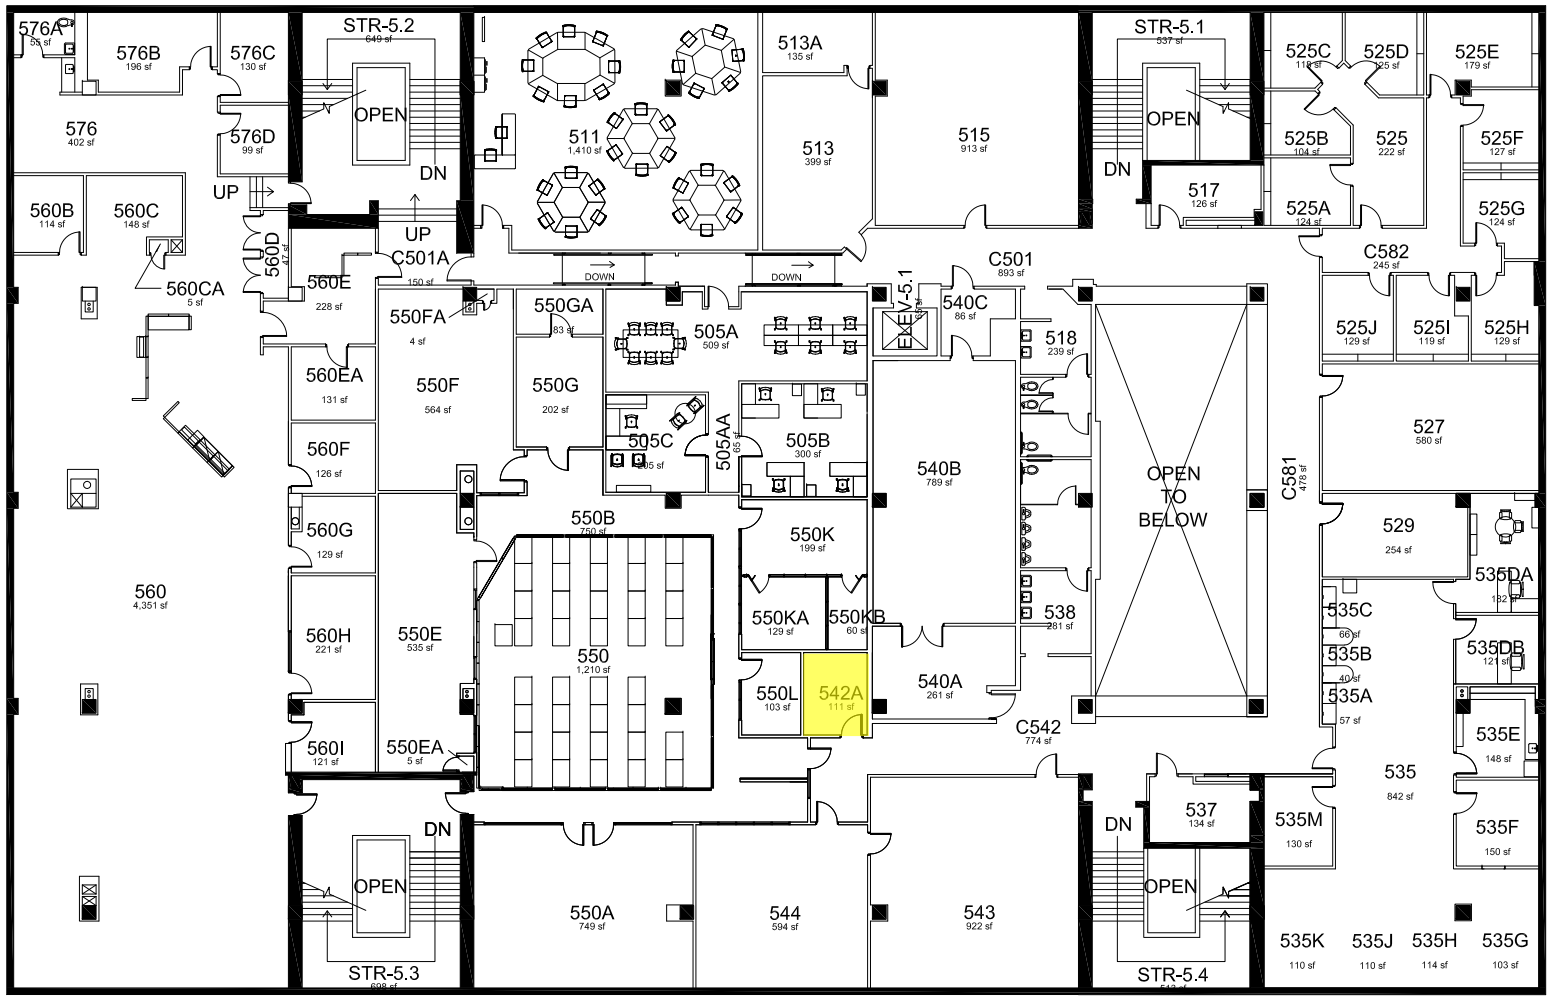

Room Number: 542A

Lactation Room Location

N

FIFTH FLOOR PLAN

0' 10' 20' 30'

GRAPHIC SCALE